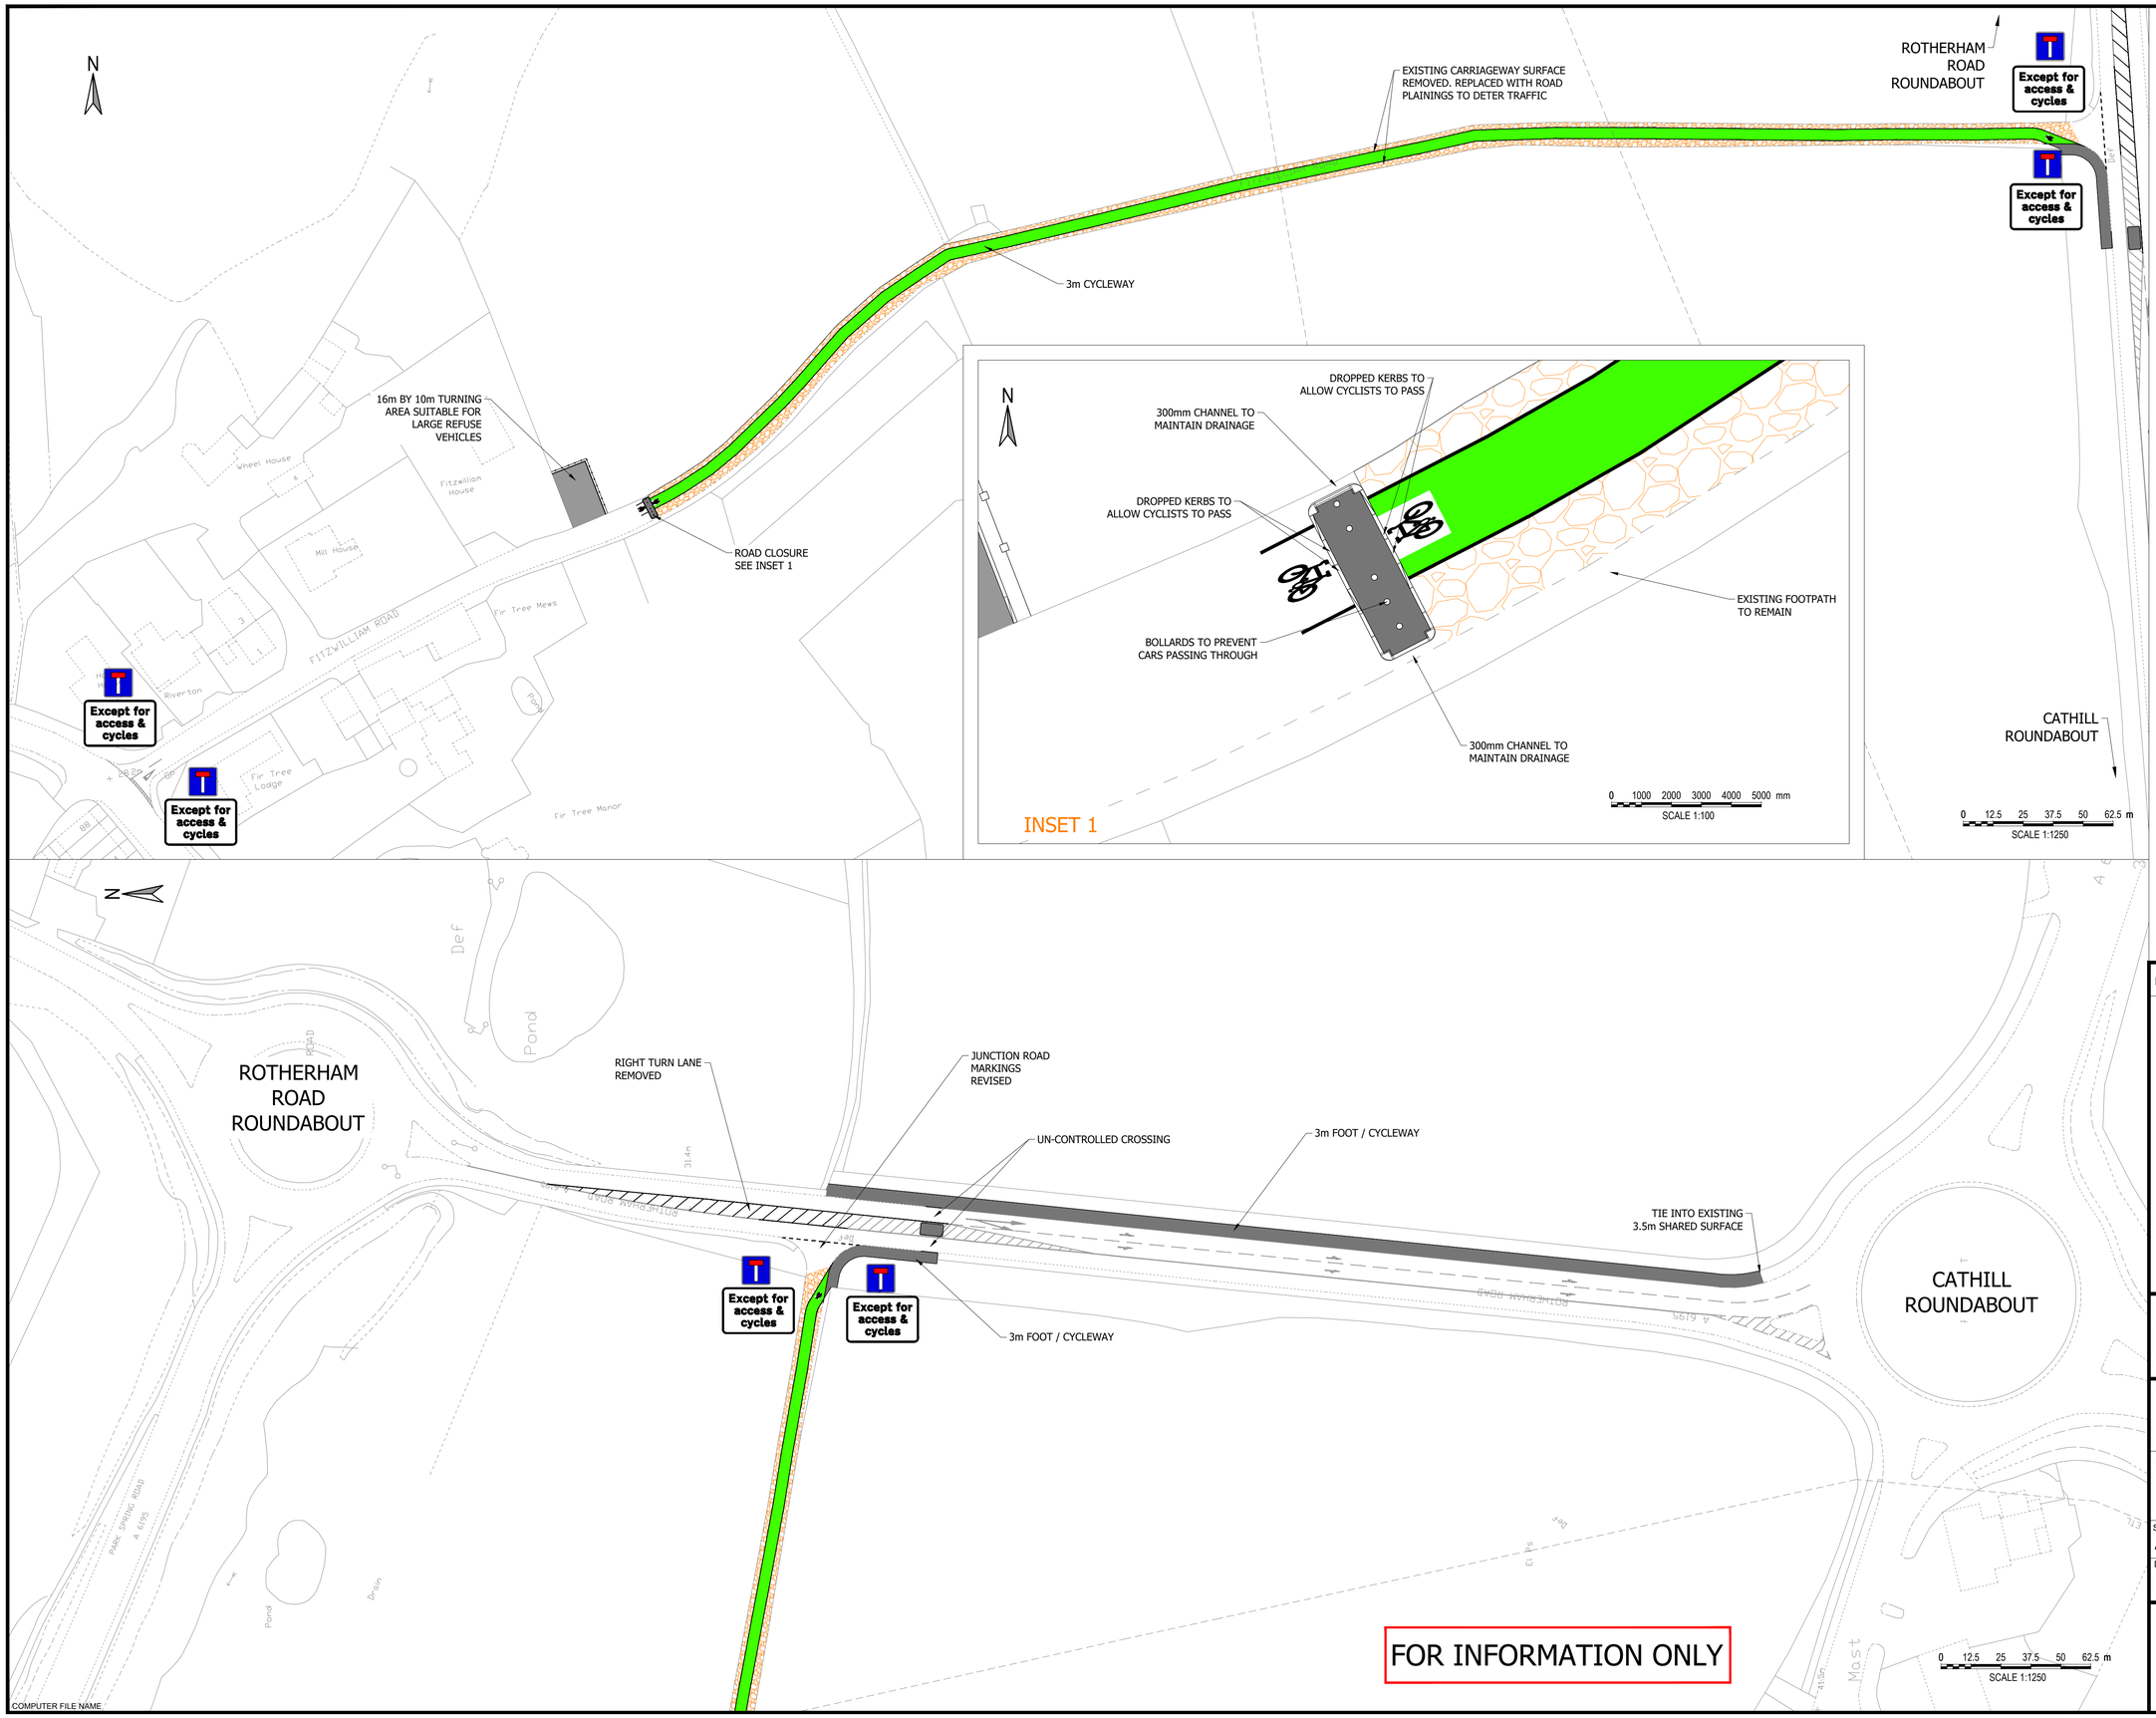

KEY

PROVISIONAL CONSTRUCTION DEPTHS

FOOTWAY CONSTRUCTION

TURNING AREA CONSTRUCTION

CYCLEWAY CONSTRUCTION

COLORED IMPRINT SURFACING

ROAD CONSTRUCTION

ROAD PLAININGS TO REPLACE BOUND SURFACE

This map is reproduced from Ordnance Survey material with the permission of Ordnance Survey on behalf of the Controller of Her Majesty's Stationery Office © Crown copyright. Unauthorised reproduction infringes Crown copyright and may lead to prosecution or civil proceedings. 100022264 (2009).

Rev.	By	Amendments	Date

BARNSLEY
Metropolitan Borough Council

Project
ACTIVE TRAVEL SCHEME
TCF

Drawing title
STAIRFOOT TO DARFIELD
GENERAL ARRANGEMENT

Scale	Drawn	Checked	Date
AS SHOWN	ICG		12.10.21

Drawing No.	File
ATS/GA/000/07A	FILE

Kathy McArdle Service Director Place Directorate
Regeneration & Culture (Business Unit 4)
P.O. Box 609, Barnsley.
Barnsley. S70 9FH
Tel. (01226) 770770 Fax. (01226) 772222