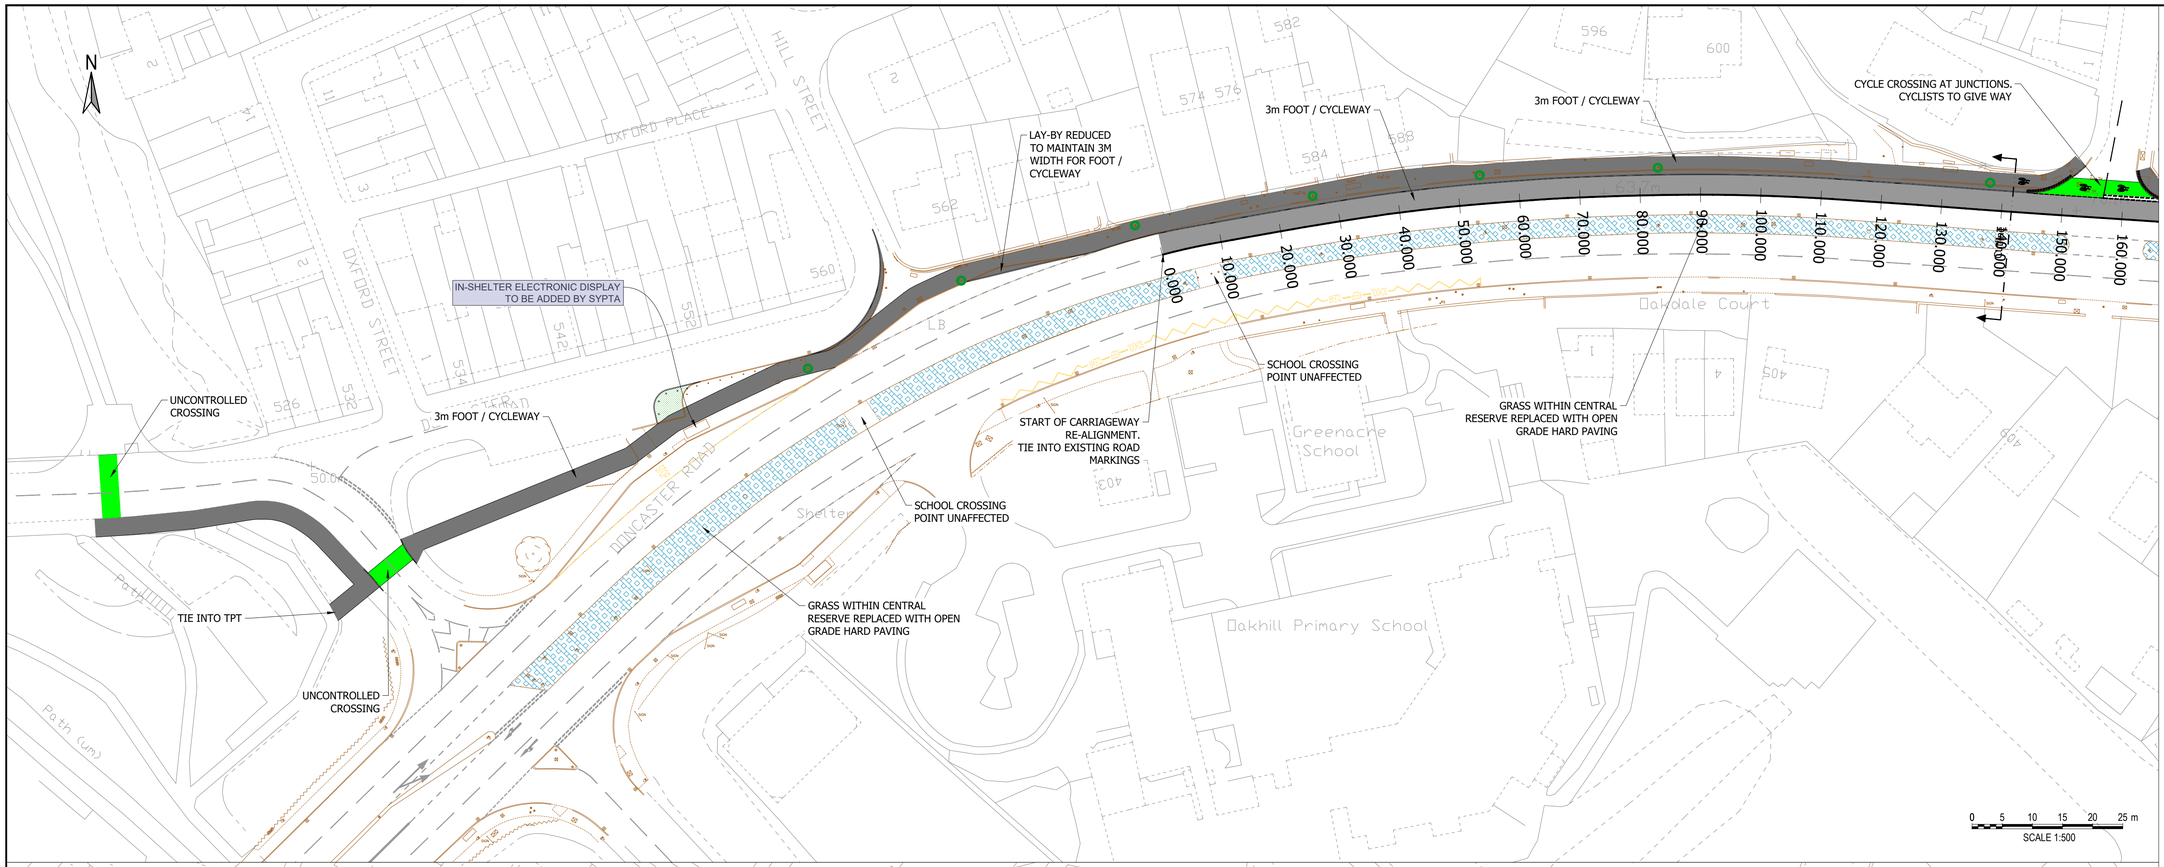

KEY

3m FOOT / CYCLEWAY

CROSSING POINT — GREEN IMPRINT PAVING

CARRIAGEWAY — RE-SURFACING

CENTRAL RESERVE — HARD PAVING

GRASS VERGE

STREET LIGHTING — LIGHTING COLUMNS TO BE RENEWED / RELOCATED

DRAINAGE — GULLIES TO BE ADJUSTED — PROPOSED GULLY

This map is reproduced from Ordnance Survey material with the permission of Ordnance Survey on behalf of the Controller of Her Majesty's Stationery Office © Crown copyright. Unauthorised reproduction infringes Crown copyright and may lead to prosecution or civil proceedings. 100022264 (2009).

Rev.	By	Amendments	Date

BARNSLEY Metropolitan Borough Council

Project: ACTIVE TRAVEL SCHEME TCF

Drawing title: STAIRFOOT TO DARFIELD GENERAL ARRANGEMENT

Scale	Drawn	Checked	Date
1:500	ICG		23.10.21

Drawing No.: ATS/GA/000/01A

File: FILE

Kathy McArdle Service Director Place Directorate
Regeneration & Culture (Business Unit 4)
P.O. Box 609, Barnsley.
Barnsley. S70 9FH
Tel. (01226) 770770 Fax. (01226) 772222