REFER TO DRAWING AST/GA/000/02A

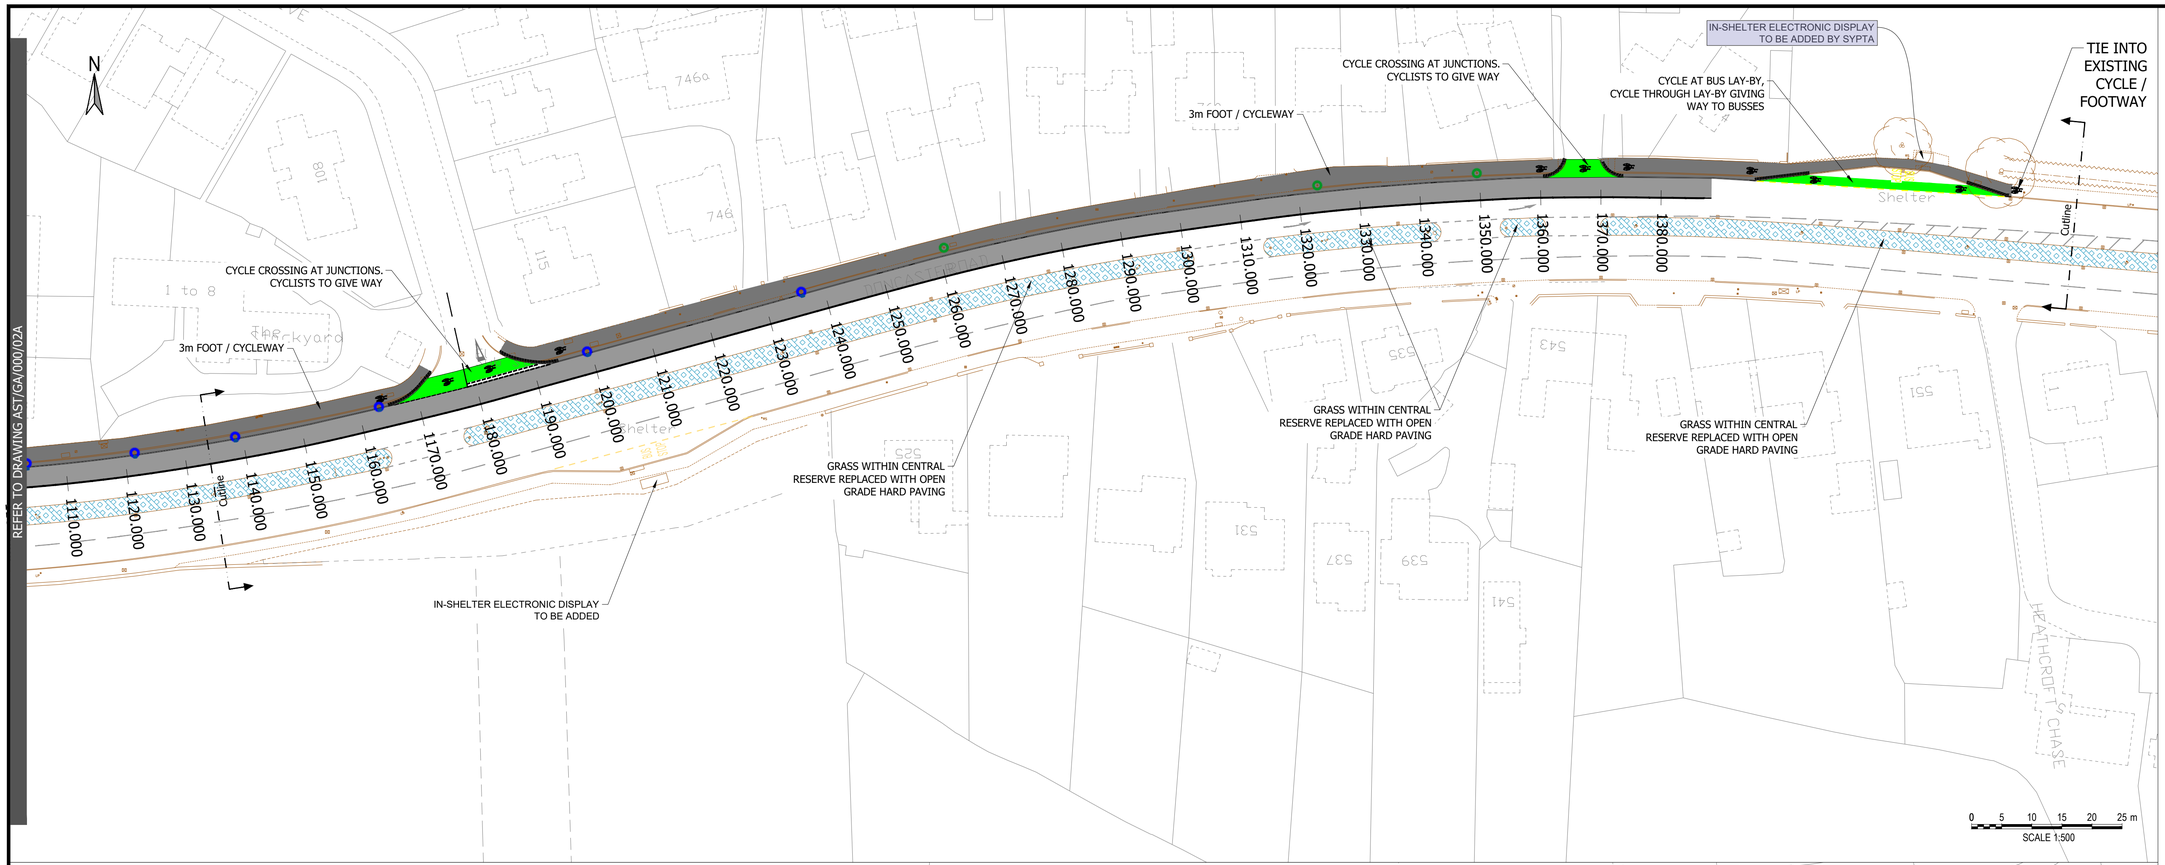

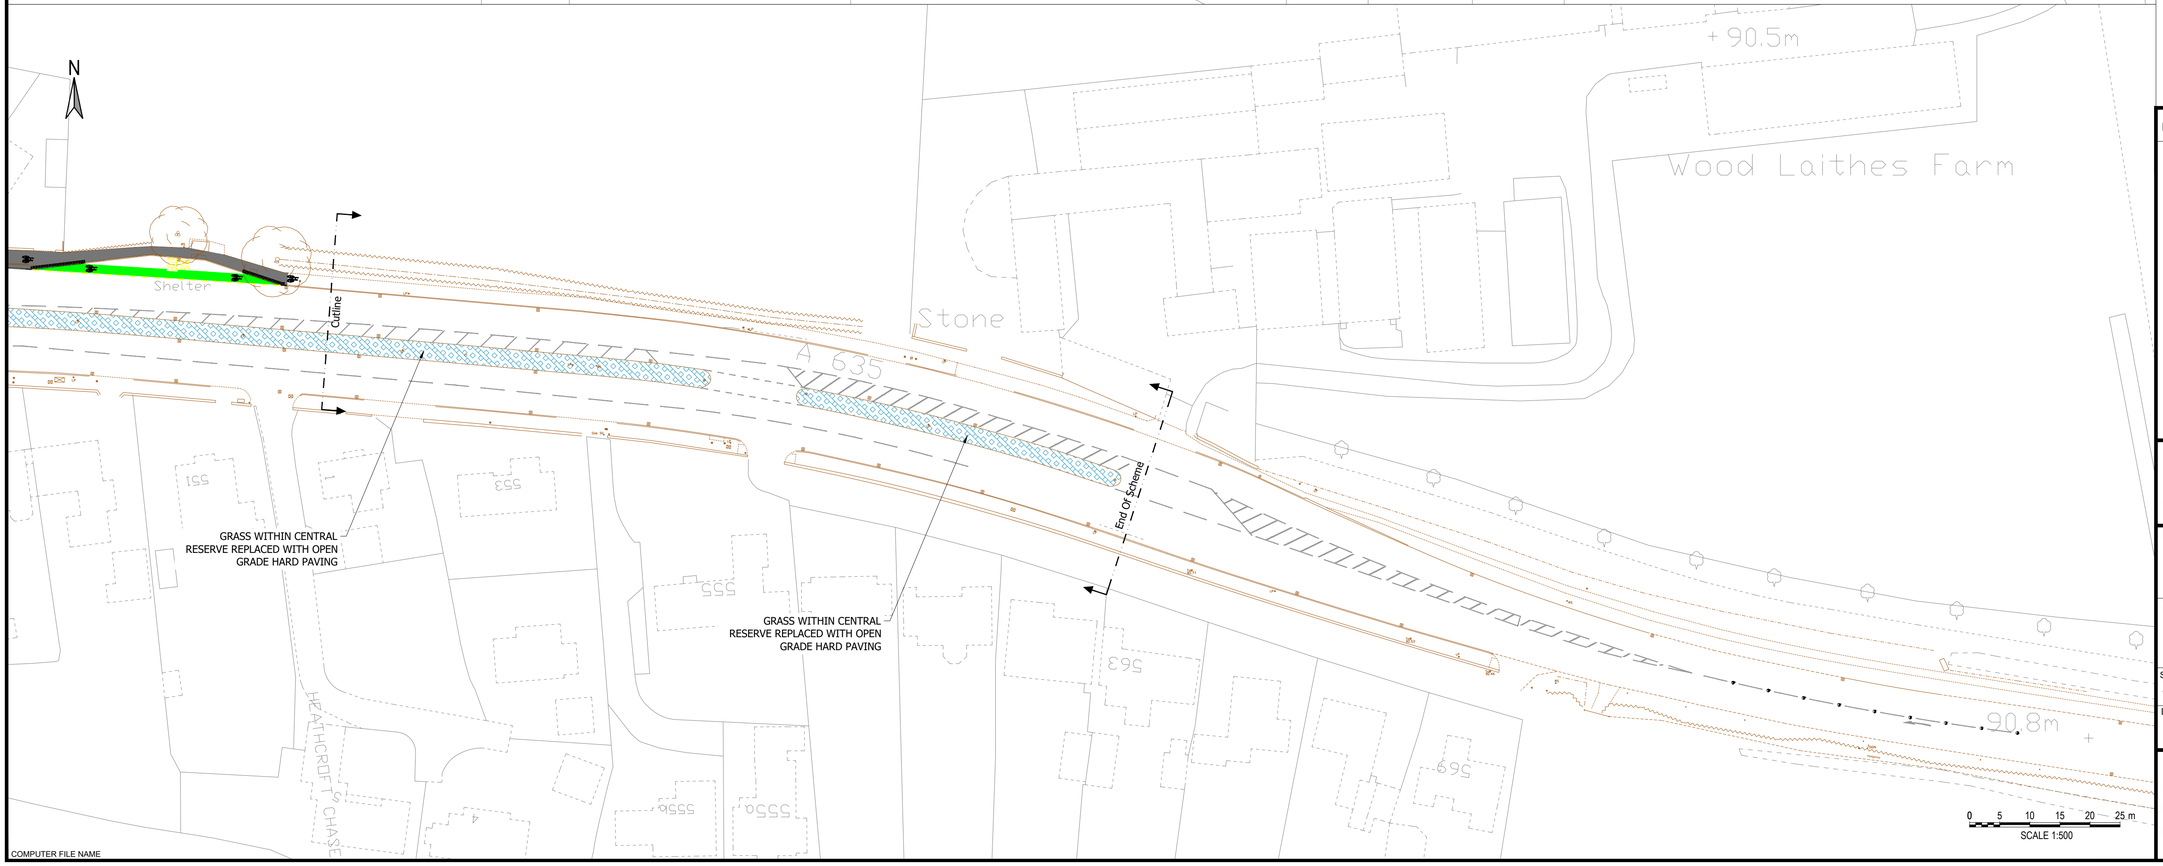

COMPUTER FILE NAME

KEY

3m FOOT / CYCLEWAY

CROSSING POINT — GREEN IMPRINT PAVING

CARRIAGEWAY — RE-SURFACING

CENTRAL RESERVE — HARD PAVING

GRASS VERGE

STREET LIGHTING

LIGHTING COLUMNS TO BE RENEWED / RELOCATED

DRAINAGE

GULLIES TO BE ADJUSTED

PROPOSED GULLY

This map is reproduced from Ordnance Survey material with the permission of Ordnance Survey on behalf of the Controller of Her Majesty's Stationery Office © Crown copyright. Unauthorised reproduction infringes Crown copyright and may lead to prosecution or civil proceedings. 100022264 (2009).

Rev.	By	Amendments	Date

BARNSLEY
Metropolitan Borough Council

Project
ACTIVE TRAVEL SCHEME
TCF

Drawing title
STAIRFOOT TO DARFIELD
GENERAL ARRANGEMENT

Scale	Drawn	Checked	Date
1:500	ICG		23.10.21

Drawing No. ATS/GA/000/06A

File FILE

Kathy McArdle Service Director Place Directorate
Regeneration & Culture (Business Unit 4)
P.O. Box 609, Barnsley.
Barnsley. S70 9FH
Tel. (01226) 770770 Fax. (01226) 772222