REFER TO DRAWING AST/GA/000/08A

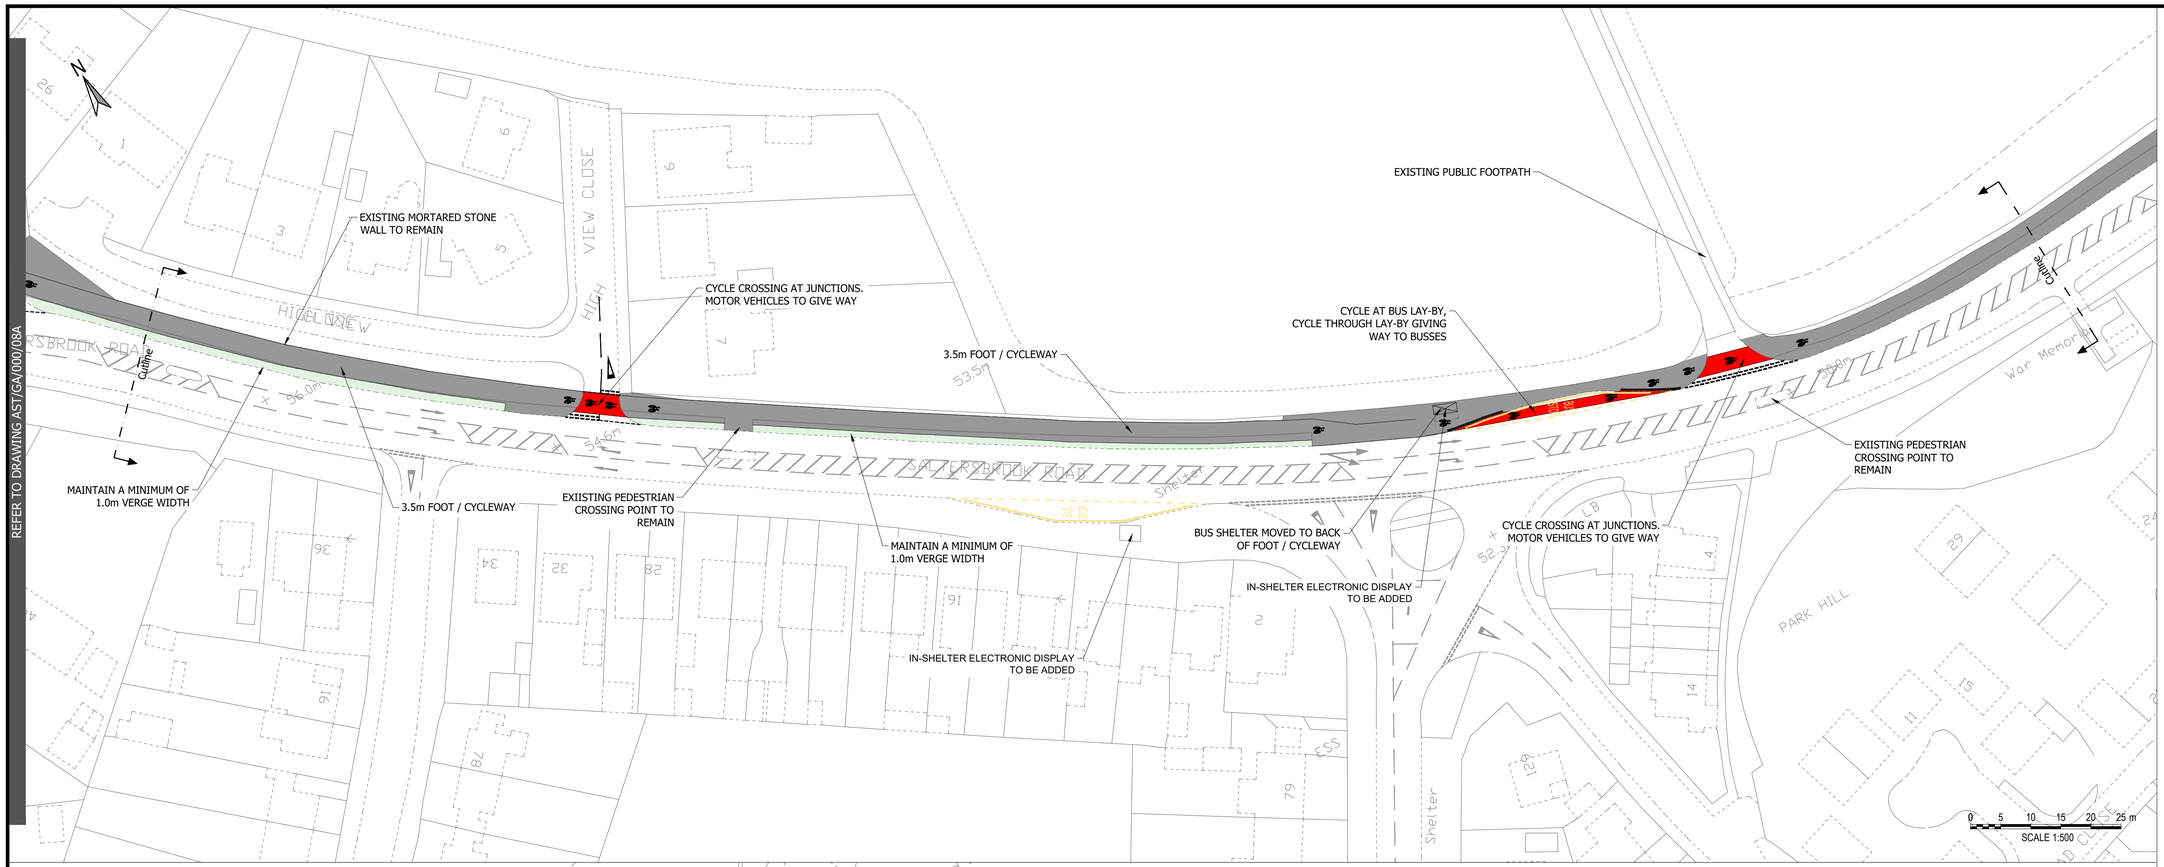

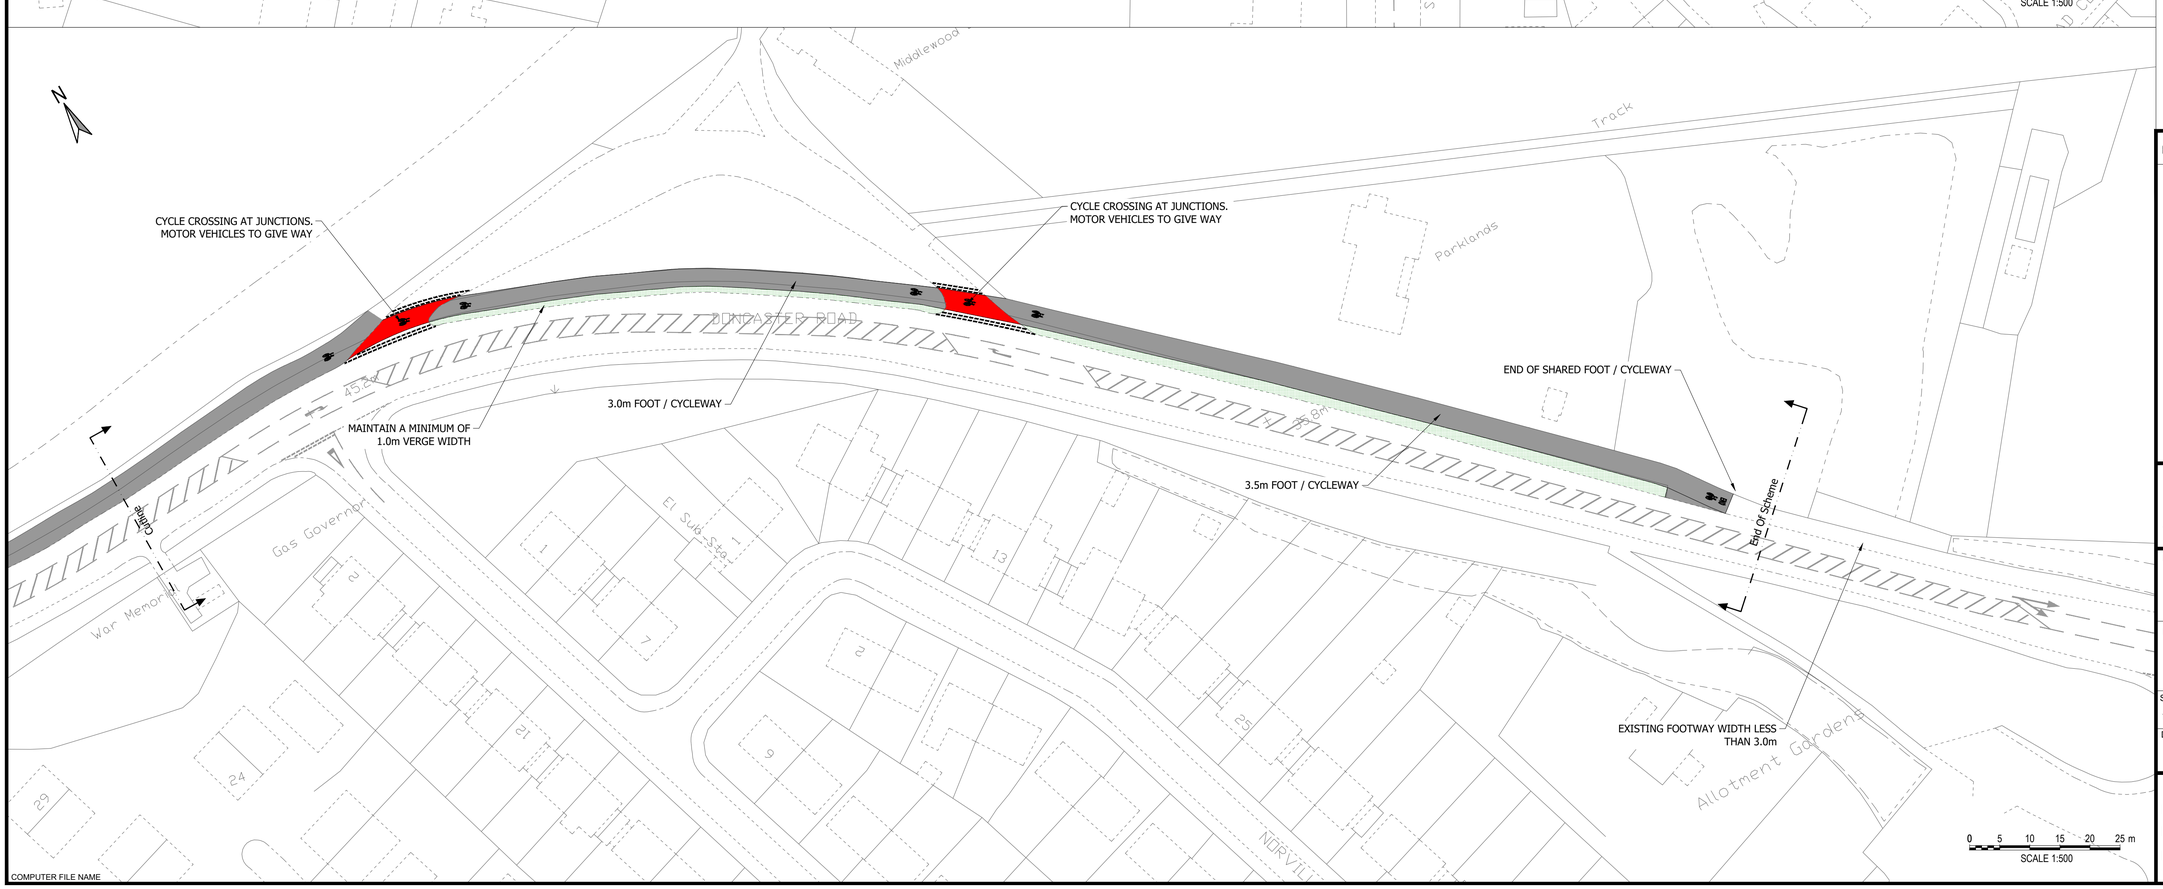

KEY

3m / 3.5m FOOT / CYCLEWAY

CROSSING POINT

RED IMPRINT PAVING

GRASS VERGE

This map is reproduced from Ordnance Survey material with the permission of Ordnance Survey on behalf of the Controller of Her Majesty's Stationery Office © Crown copyright. Unauthorised reproduction infringes Crown copyright and may lead to prosecution or civil proceedings. 100022264 (2009).

Rev.	By	Amendments	Date

BARNSLEY
Metropolitan Borough Council

Project
ACTIVE TRAVEL SCHEME
TCF

Drawing title
STAIRFOOT TO DARFIELD
GENERAL ARRANGEMENT

Scale	Drawn	Checked	Date
1:500	ICG		23.10.21

Drawing No.	File
ATS/GA/000/09A	FILE

Kathy McArdle Service Director Place Directorate
Regeneration & Culture (Business Unit 4)
P.O. Box 609, Barnsley.
Barnsley. S70 9FH
Tel. (01226) 770770 Fax. (01226) 772222

COMPUTER FILE NAME