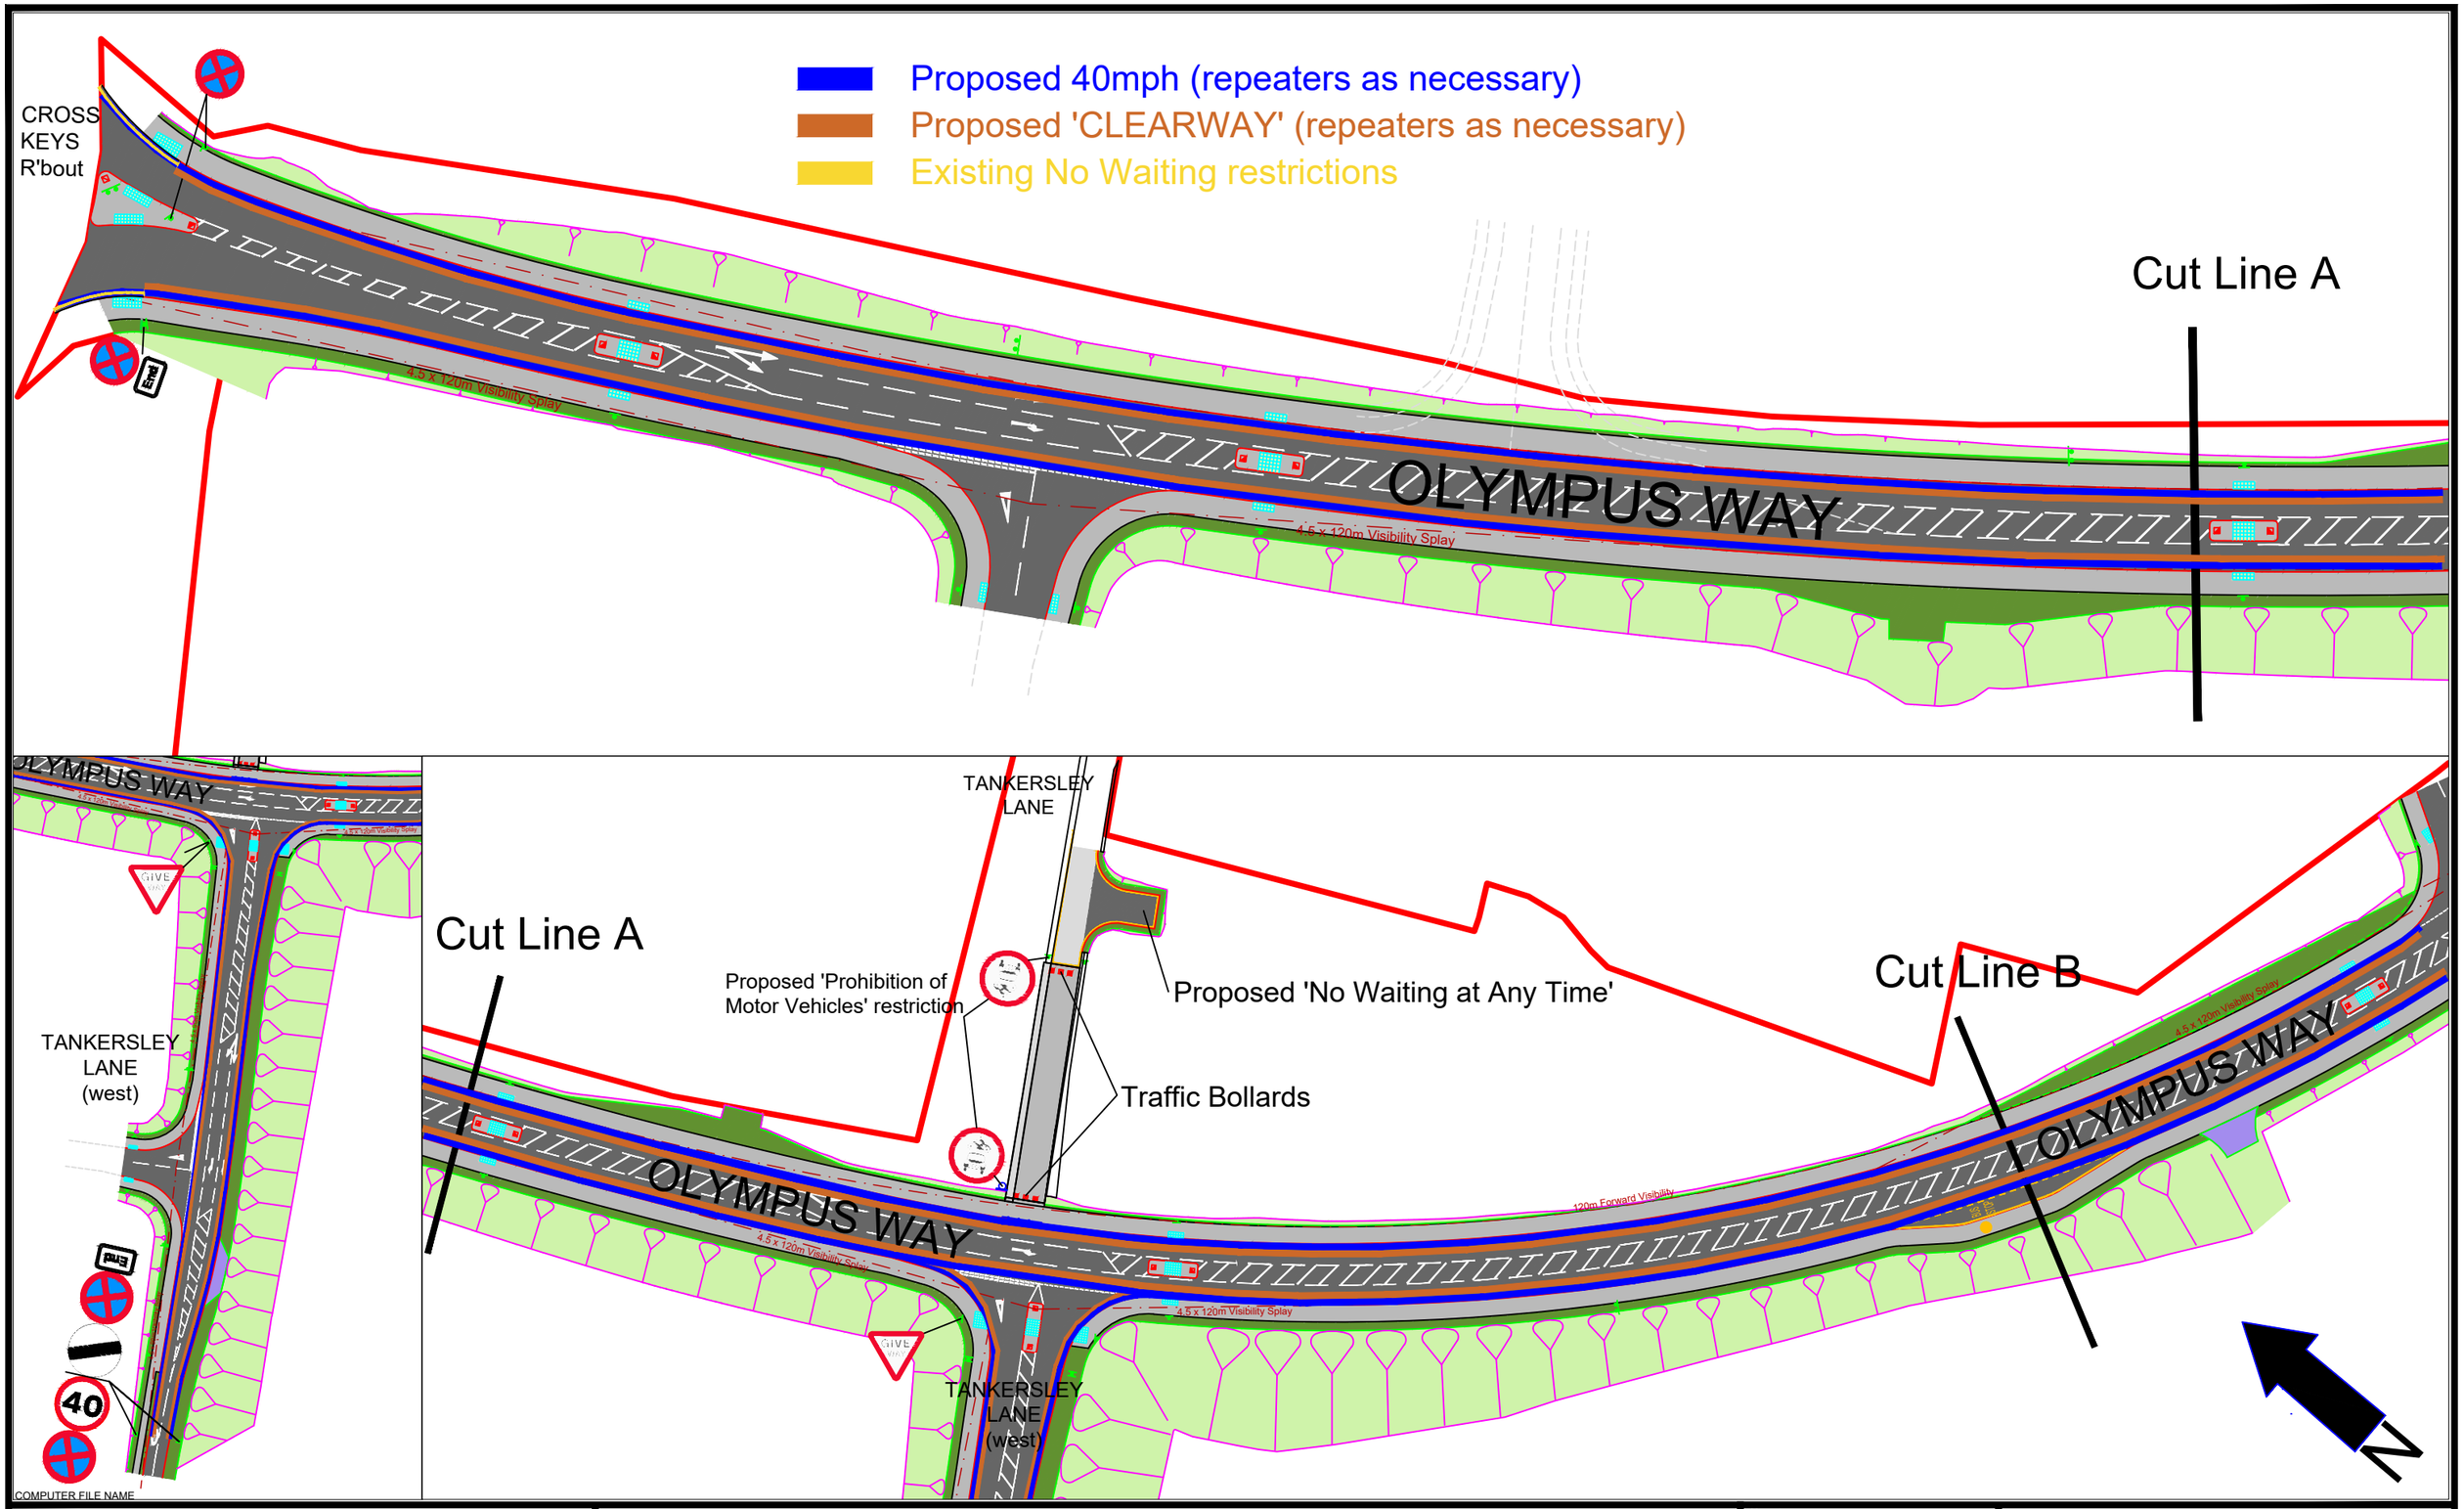

COMPUTER FILE NAME

BARNSLEY Metropolitan Borough Council

OLYMPUS WAY/TANKERSLEY LANE, HOYLAND, Barnsley.

APPENDIX 1

Scale	NTS
Drawn	DS
Date	APR 2022
Checked	DB
File	4181

Paul Castle
Service Director, Environment & Transport
Place Directorate
Westgate Plaza, Barnsley, S70 2DR.
Tel. (01226) 773555 Fax. (01226) 772110

Drawing No. DS/4181/APPENDIX 1