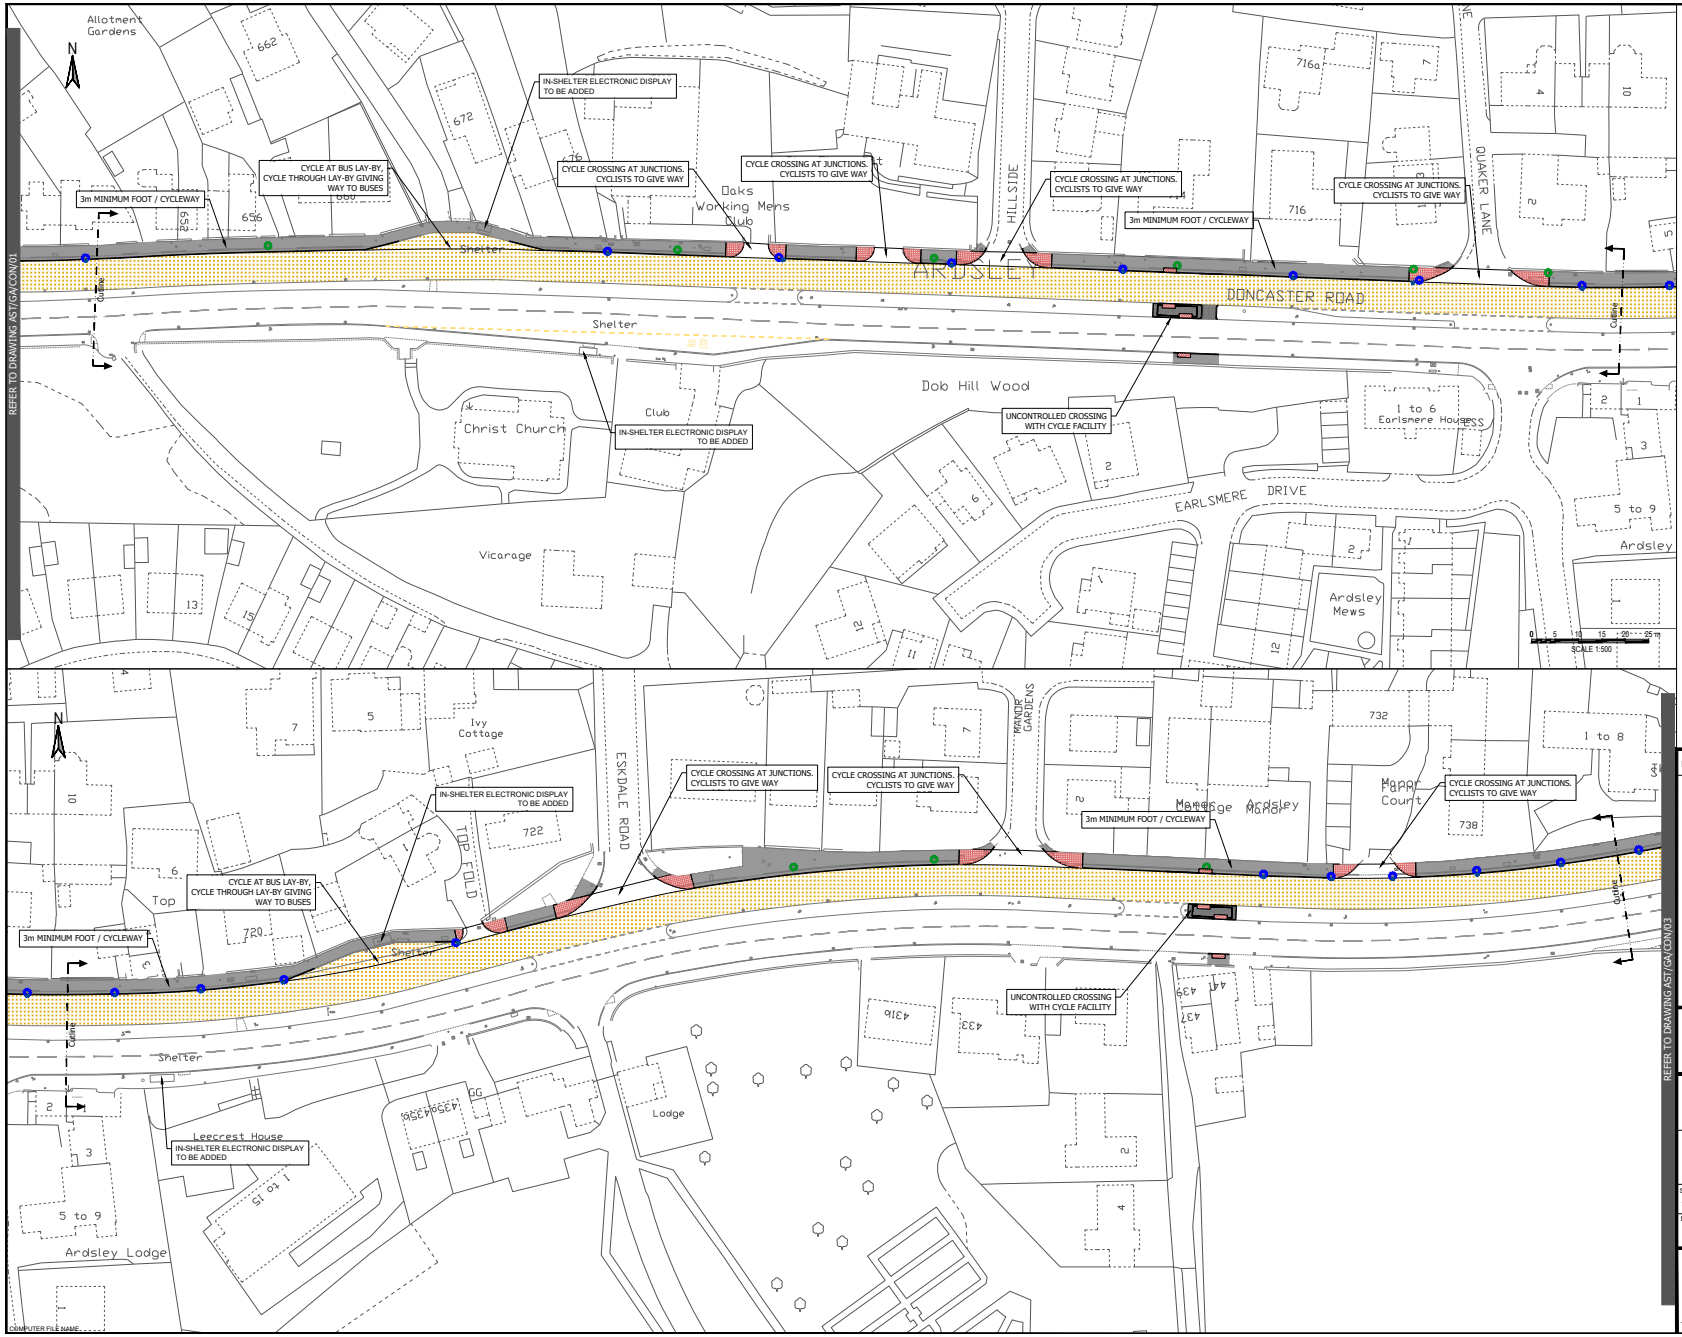

KEY

3m FOOT / CYCLEWAY

CARRIAGEWAY

RE-SURFACING

GRASS VERGE

STREET LIGHTING

LIGHTING COLUMNS TO BE RENEWED / RELOCATED

DRAINAGE

GULLIES TO BE ADJUSTED

PROPOSED GULLY

This map is reproduced from Ordnance Survey material with the permission of Ordnance Survey on behalf of the Controller of Her Majesty's Stationery Office © Crown copyright. Unauthorised reproduction infringes Crown copyright and may lead to prosecution or civil proceedings. 100022264 (2009).

Rev.	By	Amendments	Date

BARNSLEY
Metropolitan Borough Council

Project
ACTIVE TRAVEL SCHEME
TCF

Drawing title
STAIRFOOT TO DARFIELD
GENERAL ARRANGEMENT

Scale	Drawn	Checked	Date
1:500	ICG	GJ	23.10.21

Drawing No. ATS/GA/CON/02

File FILE

Paul Castle Service Director
Growth & Sustainability Directorate
Environment & Transportation (Business Unit 6)
P.O. Box 601, Westgate Plaza One, Westgate
Barnsley. S70 9FA
Tel. (01226) 770770