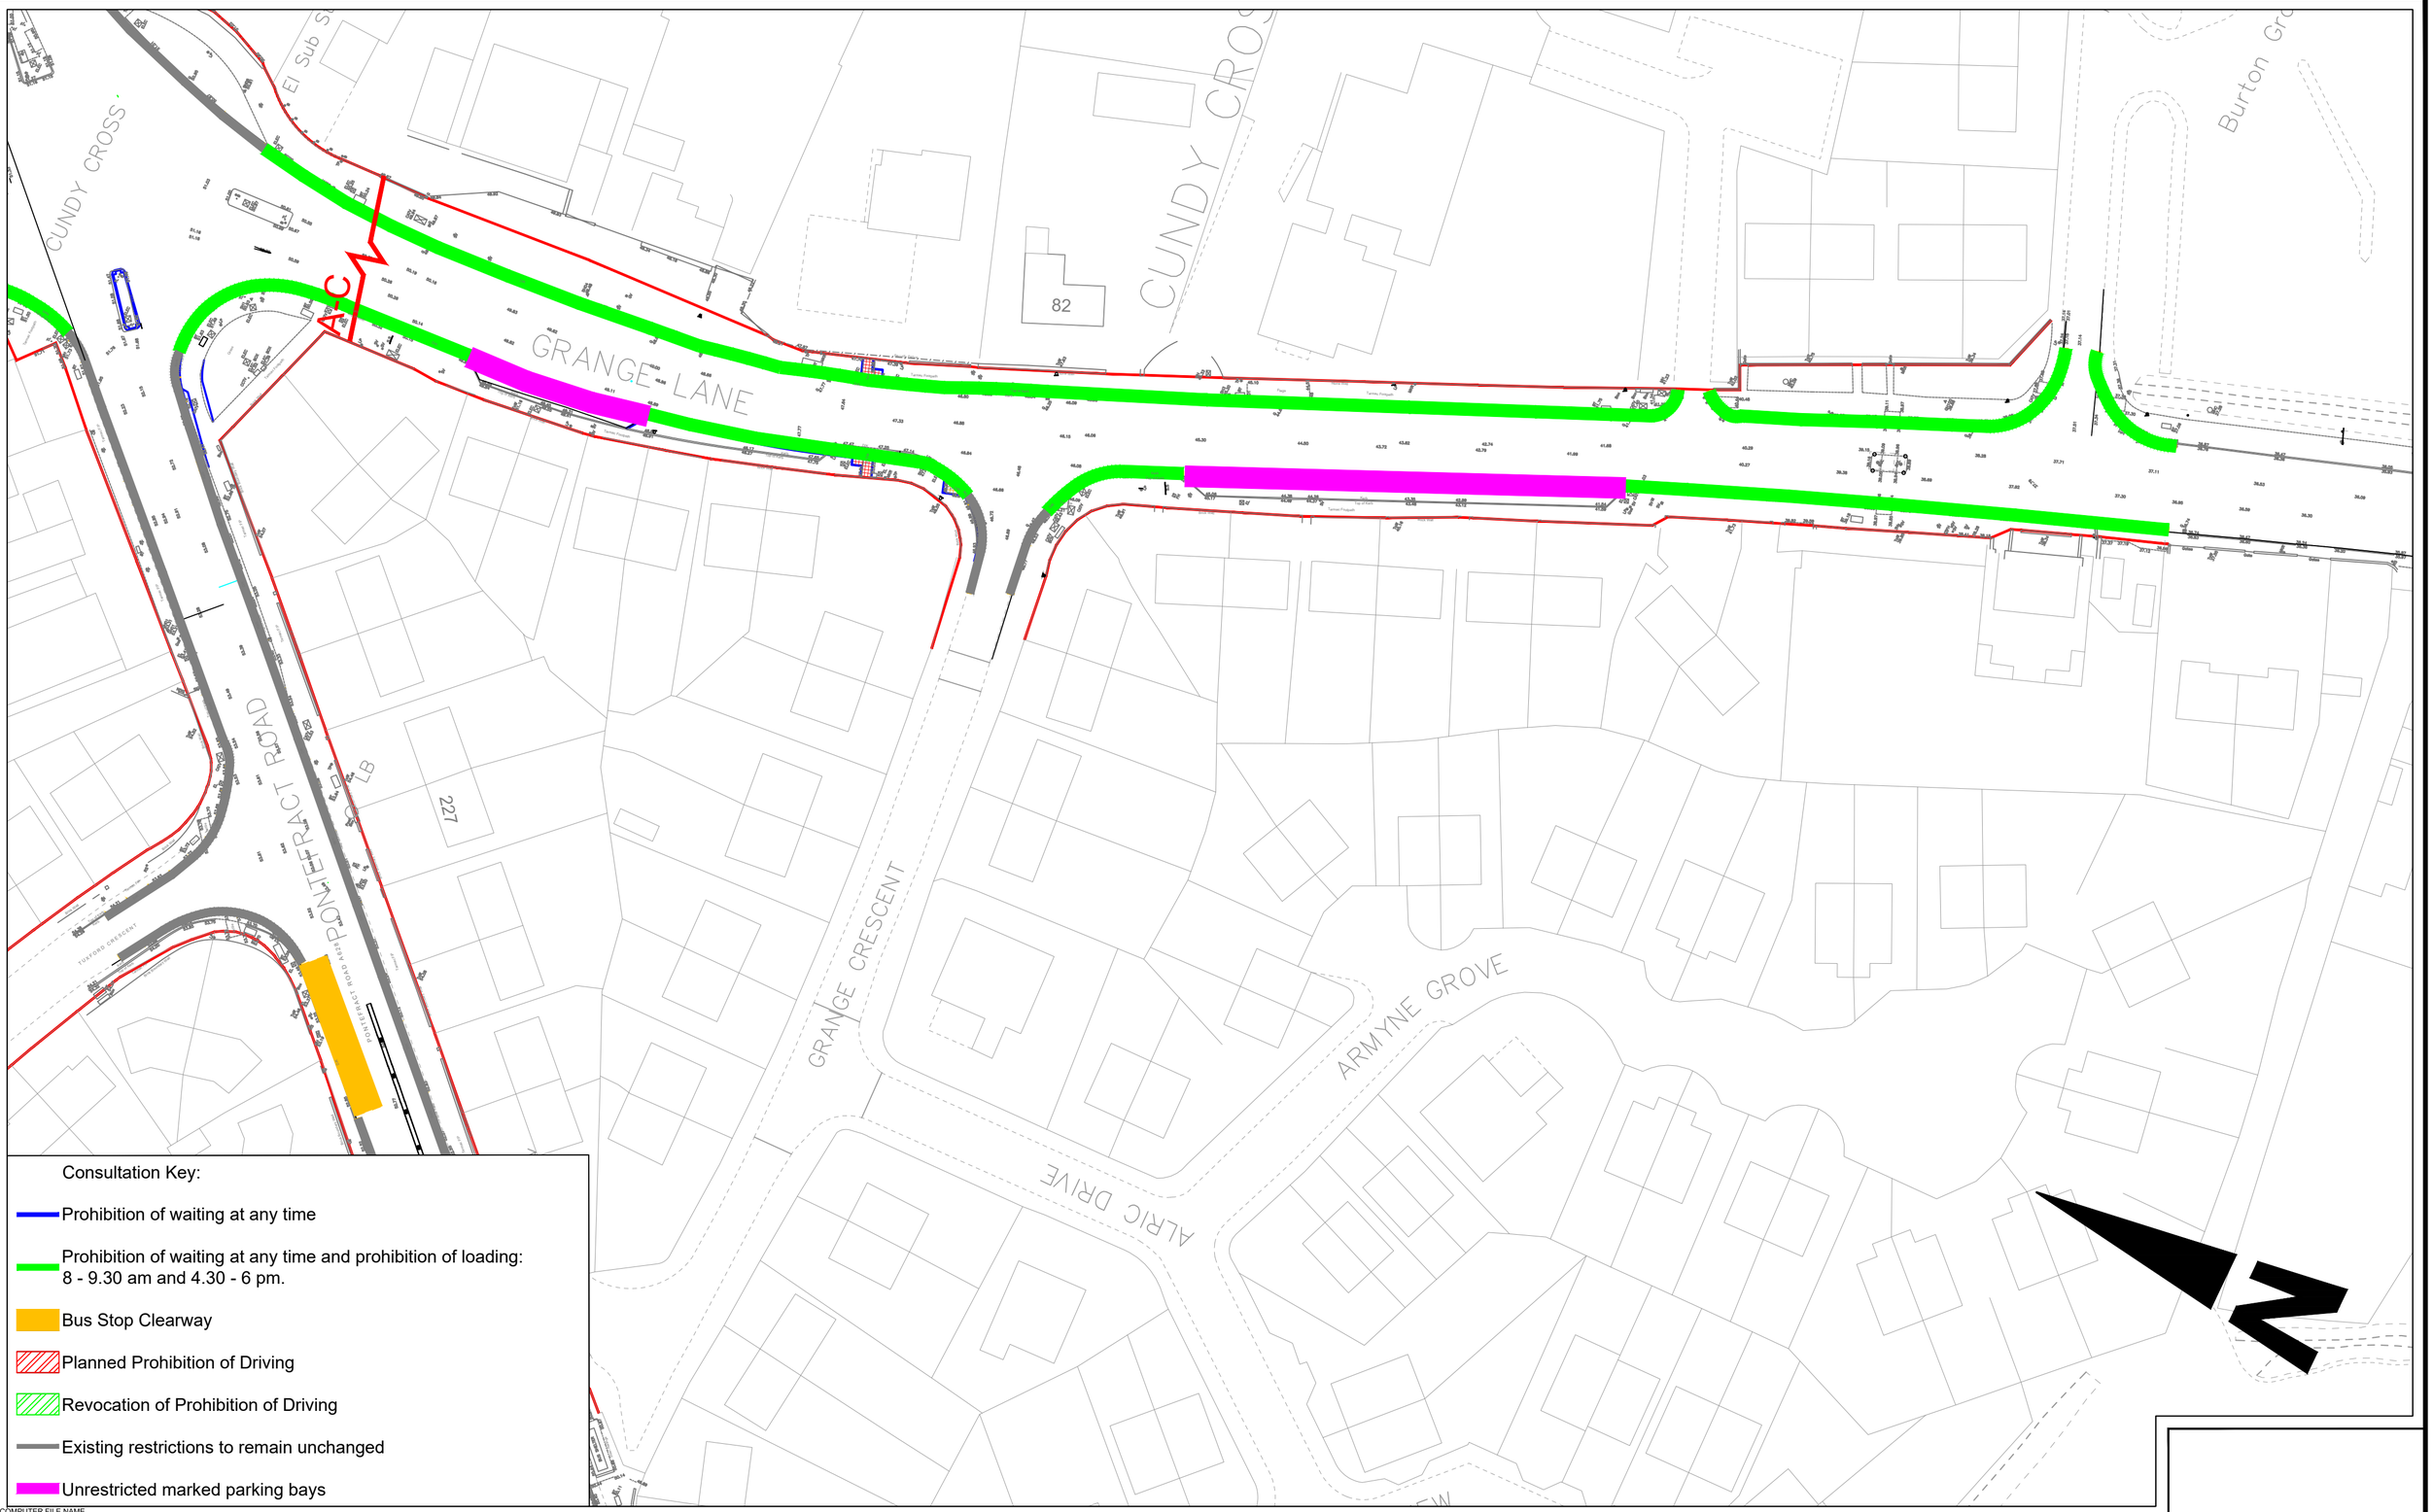

COMPUTER FILE NAME

BARNSLEY
Metropolitan Borough Council

Cundy Cross - Junction Improvements

Proposed Restrictions - Grange Lane Consultation Plan